LEFT TURN MARKINGS

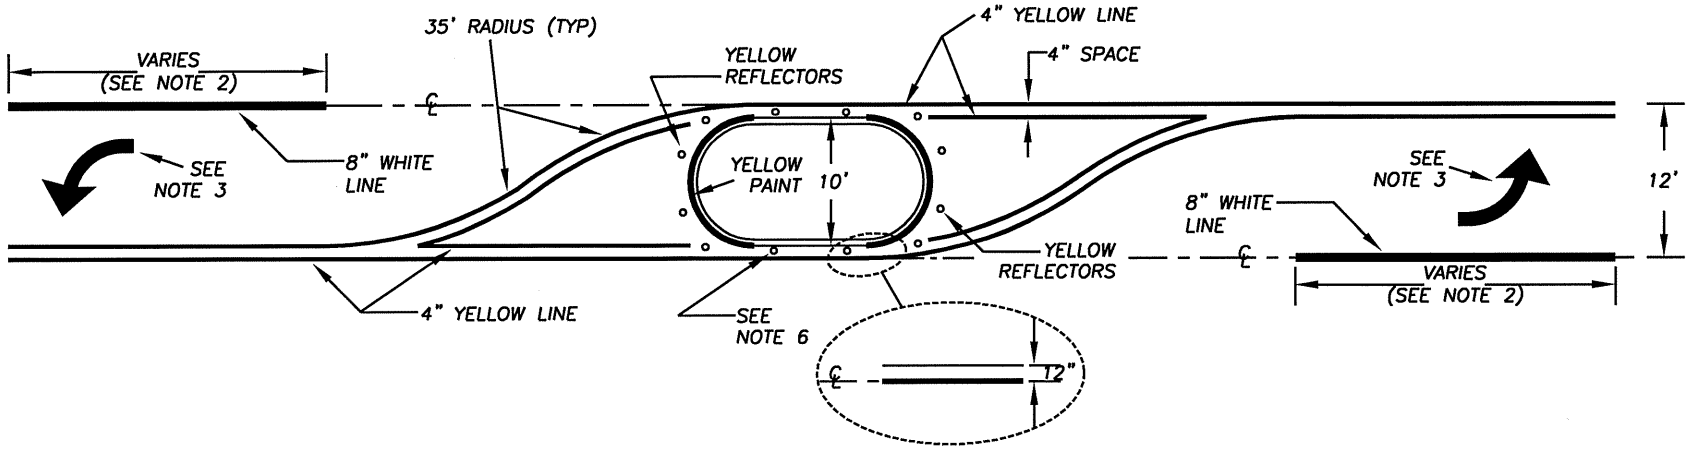

SPEED (MPH)	L
25	100'
30	100'
35	123'
40	160'
45	270'
50	300'

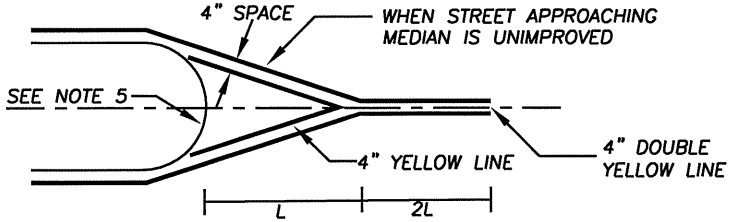

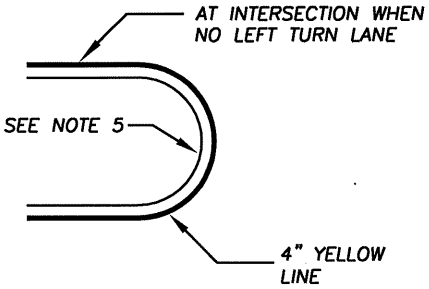

LEFT TURN LANE WITH MEDIAN

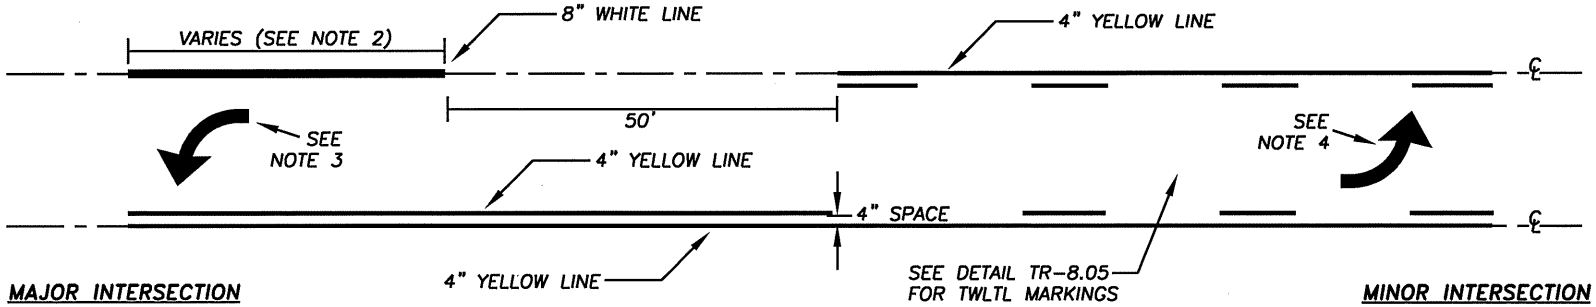

LEFT TURN LANE IN
TWO WAY LEFT TURN LANE (TWLTL)

NOTES:

1. ALL MARKINGS TO BE THERMOPLASTIC UNLESS OTHERWISE INDICATED ON THE PLANS.
2. SEE PLANS, 50' MIN.
3. PLACEMENT OF ARROWS PER DETAIL TR-8.06.
4. PLACEMENT OF ARROWS PER DETAIL TR-8.04.
5. ALL MEDIANS REQUIRE YELLOW PAINT AND REFLECTORS AT THE ENDS.
6. YELLOW REFLECTORS TO BE PLACED AT 20' INTERVALS ALONG LENGTH OF MEDIAN.

N.T.S.

THE CITY OF BATTLE GROUND

CITY OF BATTLE GROUND
APPROVED

CITY ENGINEER

DATE 6/11/08

REVISIONS:	DATE:	DRAWN:	DESIGNED:
1	1/31/08	JMH	MCH
2	6/11/08	JMH	MCH

PLAN # TR-8.05