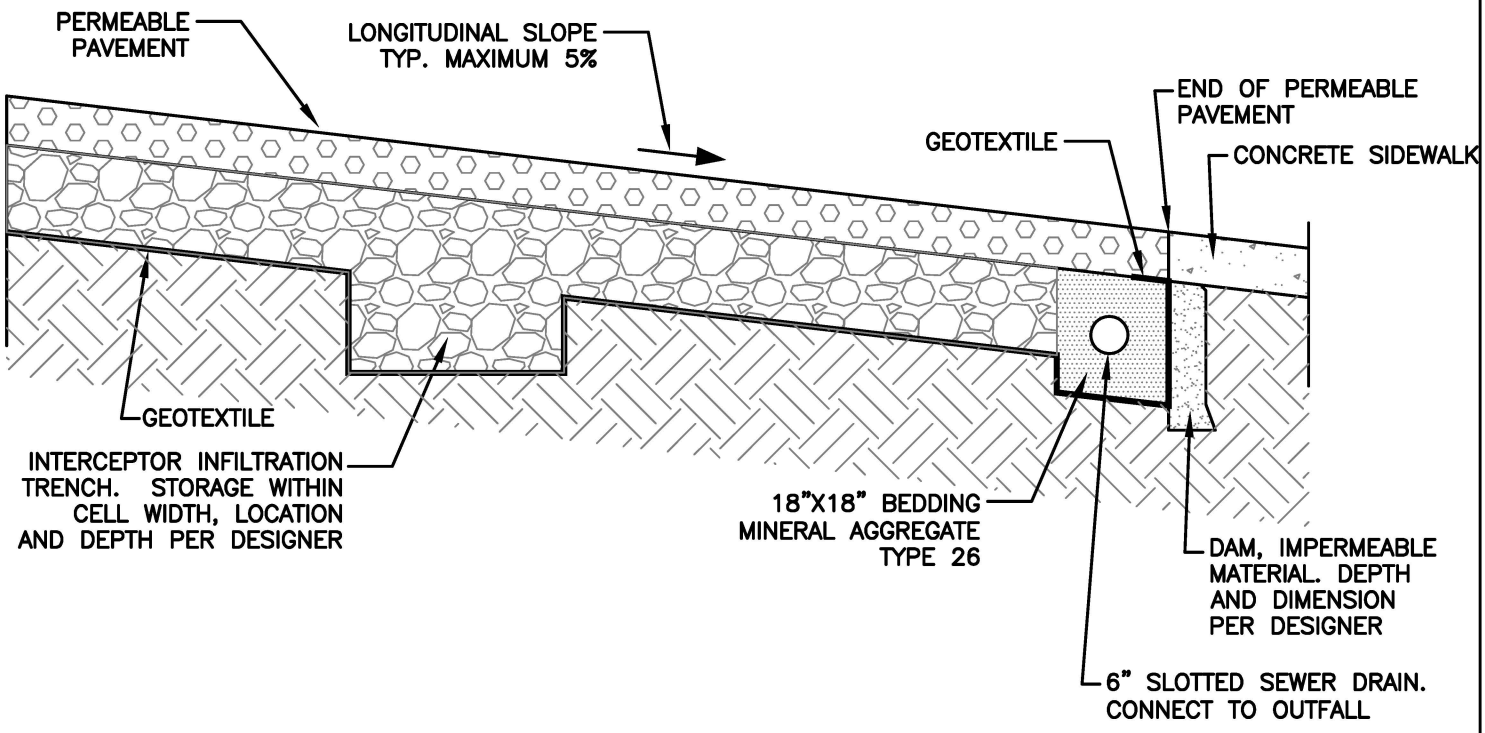


INTERCEPTOR INFILTRATION TRENCH

N.T.S.

PERMEABLE PAVEMENT INTERCEPTOR INFILTRATION TRENCH

STANDARD DETAIL

THE CITY OF BATTLE GROUND

CITY OF BATTLE GROUND
APPROVED

Mark Henrey 06/11/2018

CITY ENGINEER DATE

REVISIONS:	DATE:	DRAWN:	DESIGNED:
1	12/29/16	KDU	KDU
2	02/14/17	CAS	KDU

ST–10.07