



SECTION A–A

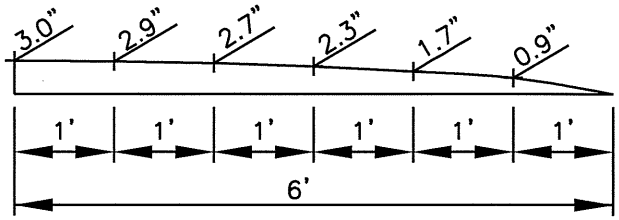

PARABOLIC SECTION

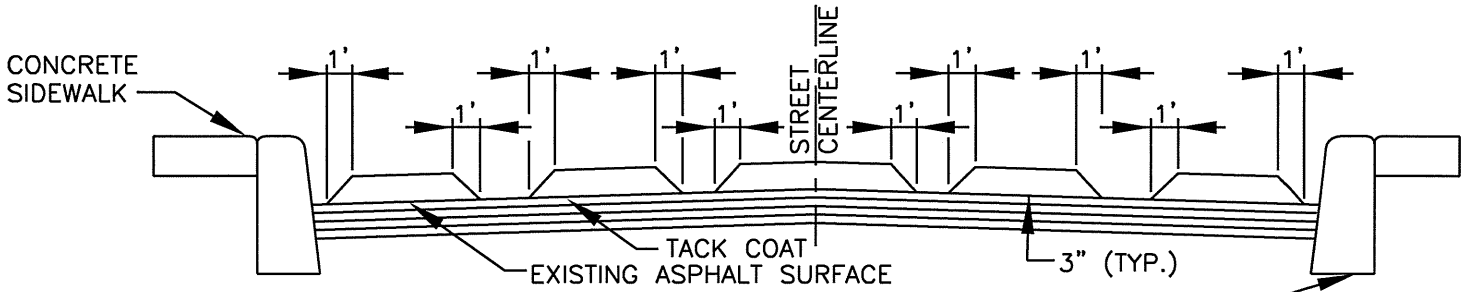

SECTION B–B

NOTES:

1. ALL STRIPING TO BE WSDOT TYPE B THERMOPLASTIC MATERIAL AND IS REQUIRED IN BOTH DIRECTIONS.
2. SIGNAGE PER LATEST EDITION OF MUTCD.
3. IF SPEED LIMIT IS GREATER THAN 25 MPH USE W13–1 SIGN IF NOT USE W16–2 SIGN.
4. SPEED HUMP TO BE CLASS "A" ASPHALT.
5. SIGN MOUNTING PER DETAIL TR–7.02.
6. MAY ONLY BE USED ON MINOR ARTERIAL CLASSIFIED STREETS.
7. MAY ONLY BE USED WHEN APPROVED BY THE CITY ENGINEER.

N.T.S.

SPEED CUSHION – TYPE IV

PLAN #

THE CITY OF BATTLE GROUND

CITY OF BATTLE GROUND
APPROVED

6/9/08

CITY ENGINEER — DATE

REVISIONS:	DATE:	DRAWN:	DESIGNED:
1	6/9/08	JMH	MCH

TR–6.05B