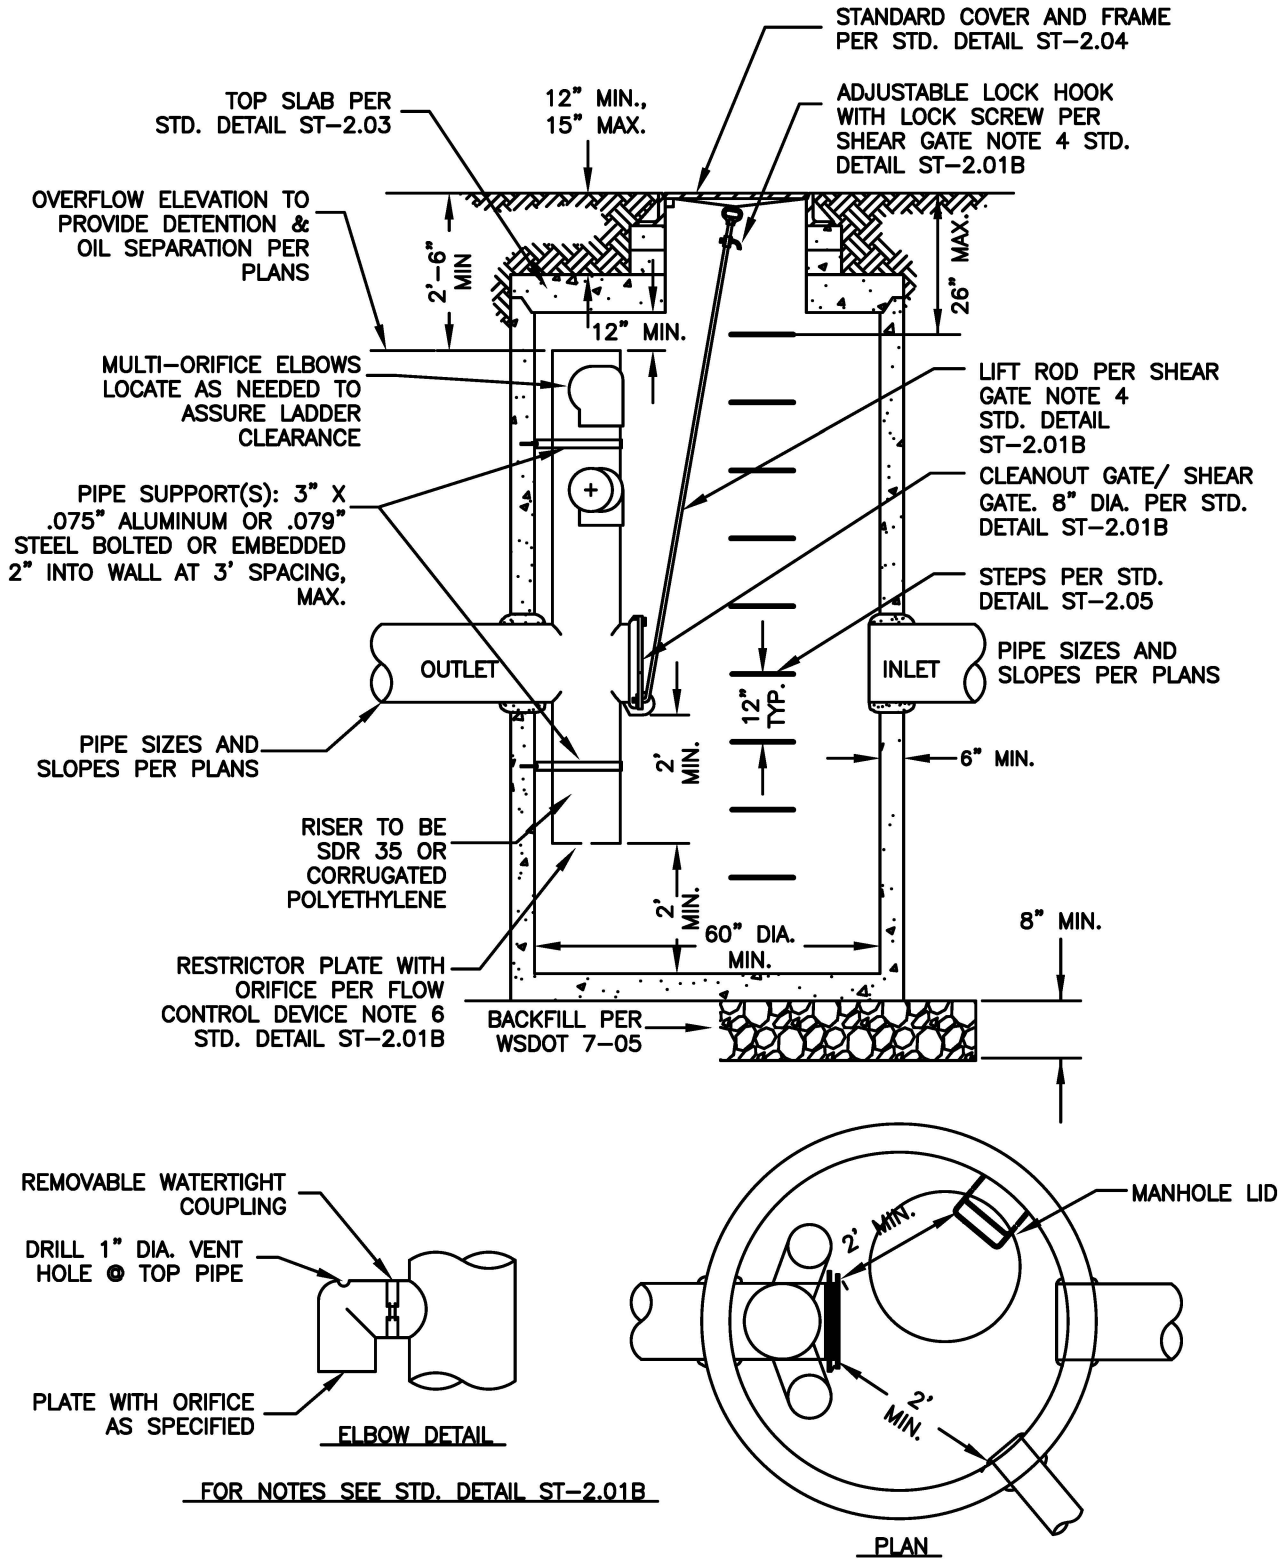


FOR NOTES SEE STD. DETAIL ST-2.01B

SHEET 1 OF 2 N.T.S.

FLOW CONTROL MANHOLE (TEE TYPE)

STANDARD DETAIL

CITY OF BATTLE GROUND
APPROVED

Mark Hency 06/11/2018

CITY ENGINEER DATE

REVISIONS:	DATE:	DRAWN:	DESIGNED:
1	7/22/09	RMJ	RMJ
2	3/22/17	CAS	KDU

ST-2.01A