CITY OF BATTLE GROUND
APPROVED

Ryan M. Jaynes 8/15/2025
CITY ENGINEER DATE


REVISIONS:	DATE:	DRAWN:	DESIGNED:
1	8/12/98	BSG	GGH
2	8/30/05	ALL	MCH
3	6/2/08	JMH	MCH
4	8/5/25	AJH	MCH

LOCAL A

STANDARD DETAIL

TR-2.07

N.T.S.

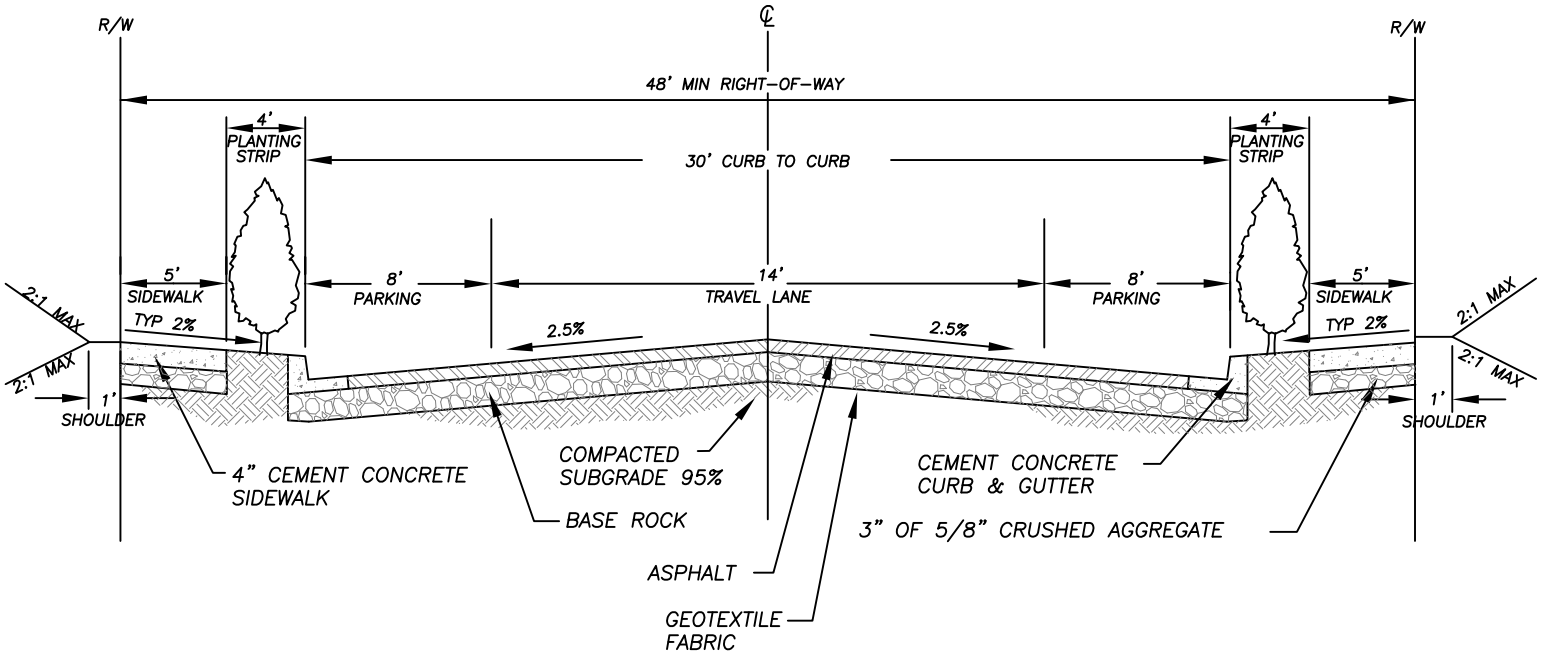

NOTES:

1. SUBGRADE GEOTEXTILE FABRIC SHALL BE WOVEN AND MEET THE REQUIREMENTS FOR SOIL STABILIZATION PER WSDOT 9-33.2(1) TABLE 3 SHALL BE INSTALLED OVER SOILS PRIOR TO CONSTRUCTING THE BASE AND SURFACING.
2. BASE ROCK SHALL CONFIRM TO WSDOT 9-03.9(3) FOR CRUSHED SURFACING BASE COURSE.
3. ASPHALT CONCRETE FOR ALL ROADS SHALL BE CLASS 3/8" PG 58H-22, PLACED IN LIFTS, AS SPECIFIED IN THE STANDARD SPECIFICATIONS. TIMING OF EACH LIFT SHALL BE APPROVED BY CITY ENGINEER.
4. ASPHALT SHALL HAVE A MINIMUM THICKNESS OF 4 INCHES AND THE BASE ROCK SHALL HAVE A MINIMUM THICKNESS OF 10 INCHES.
5. ROAD CONSTRUCTION BETWEEN OCTOBER 1 AND APRIL 1 SHALL REQUIRE A WET WEATHER PLAN. PLAN SHALL BE SUBMITTED TO THE CITY INSPECTOR.
6. THE APPLICABLE WSDOT STANDARD SPECIFICATIONS APPLY TO PAVING IN THE CITY OF BATTLE GROUND.
7. PRIOR TO PAVING A ROAD GRADER SHALL BE USED TO ESTABLISH A SMOOTH UNIFORM SURFACE THAT IS IT FREE OF CHATTER AND RIPPLES.
8. STREET LIGHTING, SIGNING, LANDSCAPING, AND WATER METERS SHALL BE INSTALLED IN THE PLANTER STRIP.
9. WHEN A MEDIAN IS INSTALLED THE WIDTH IS 10' FROM FACE OF CURB TO FACE OF CURB. YELLOW STRIPING IS TO BE PLACED 1' ON EACH SIDE OF THE CURB.