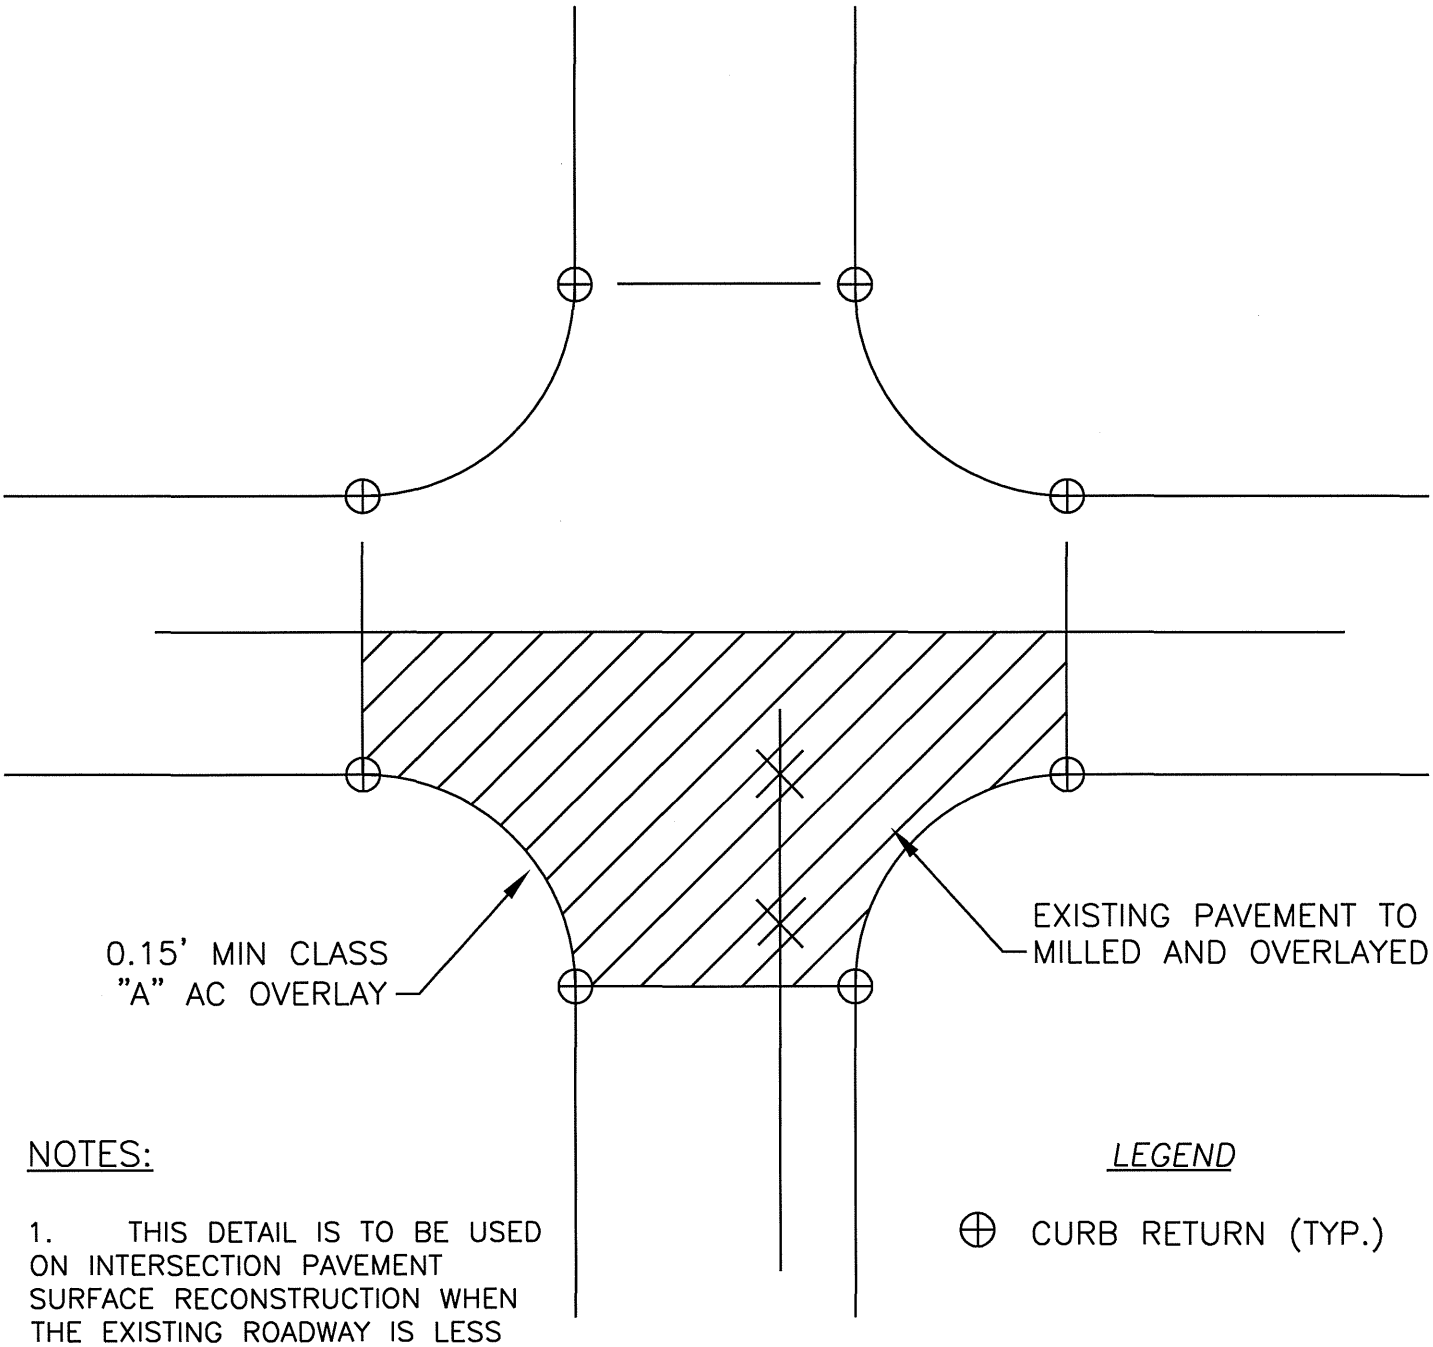


NOTES:

1. THIS DETAIL IS TO BE USED ON INTERSECTION PAVEMENT SURFACE RECONSTRUCTION WHEN THE EXISTING ROADWAY IS LESS THAN 5 YEARS OLD.

LEGEND

⊕ CURB RETURN (TYP.)

N.T.S.

PAVEMENT SURFACE RECONSTRUCTION – 5-YEAR MORATORIUM INTERSECTIONS

PLAN #

THE CITY OF BATTLE GROUND

CITY OF BATTLE GROUND
APPROVED

6/9/08

CITY ENGINEER *DATE*

REVISIONS:	*DATE:*	*DRAWN:*	*DESIGNED:*
1	1/31/08	JMH	MCH
2	6/9/08	JMH	MCH

TR-5.06