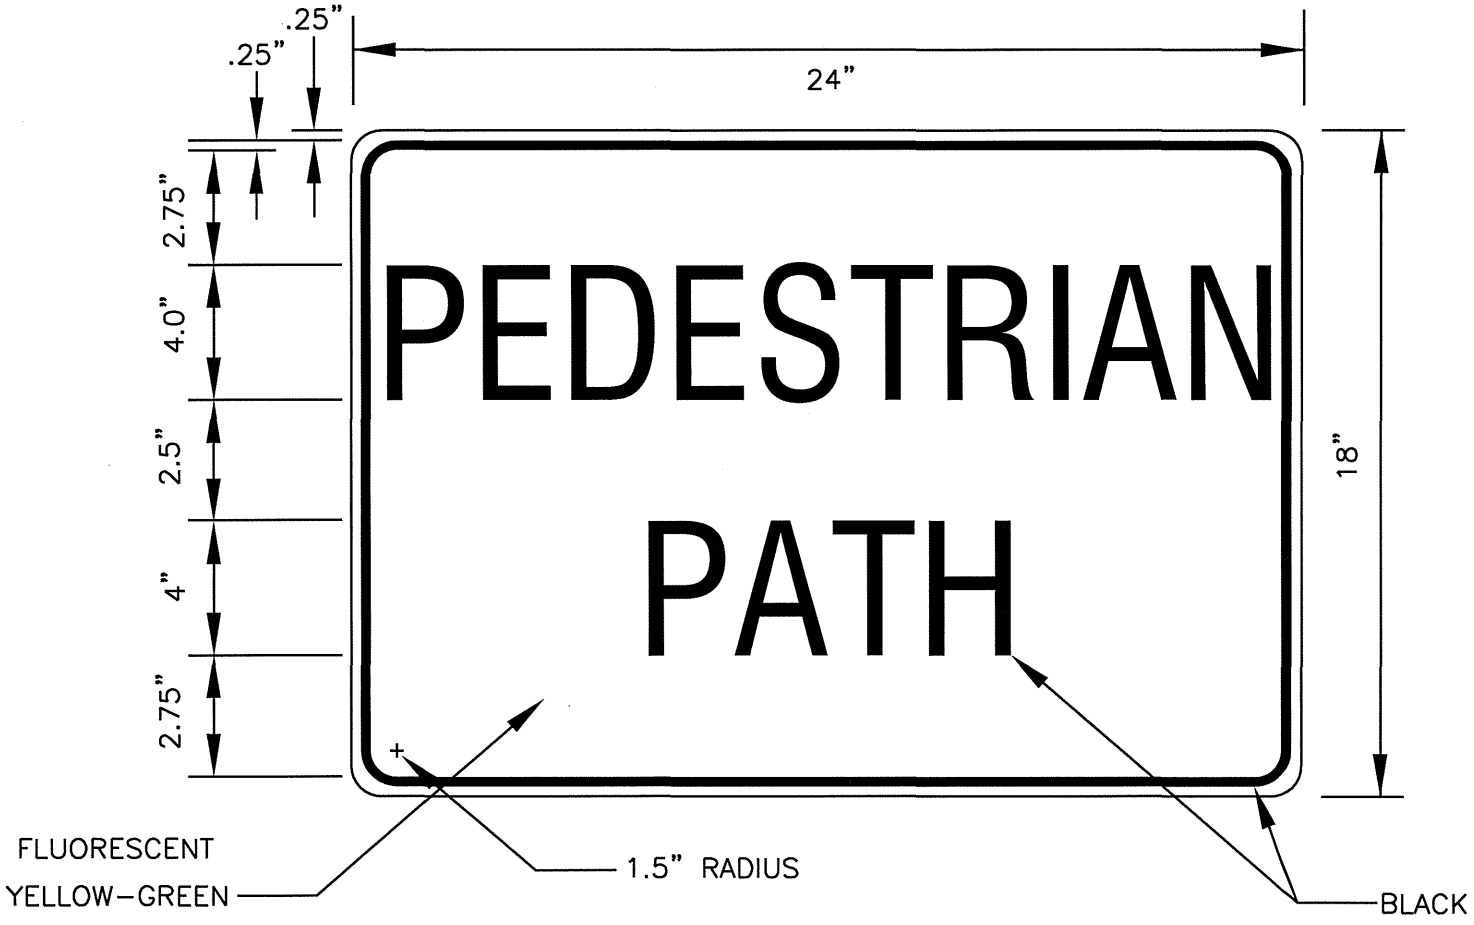


NOTES:

1. MOUNTING HEIGHT IS 4' ABOVE THE GROUND TO BOTTOM OF THE SIGN.
2. SIGN POST MOUNTING PER DETAIL TR–7.00.

N.T.S.

PEDESTRIAN PATH SIGN					PLAN #
CITY OF BATTLE GROUND APPROVED 6/11/08 CITY ENGINEER DATE	REVISIONS:	DATE:	DRAWN:	DESIGNED:	TR–7.10
	1	3/31/08	JMH	MCH	
	2	6/11/08	JMH	MCH	