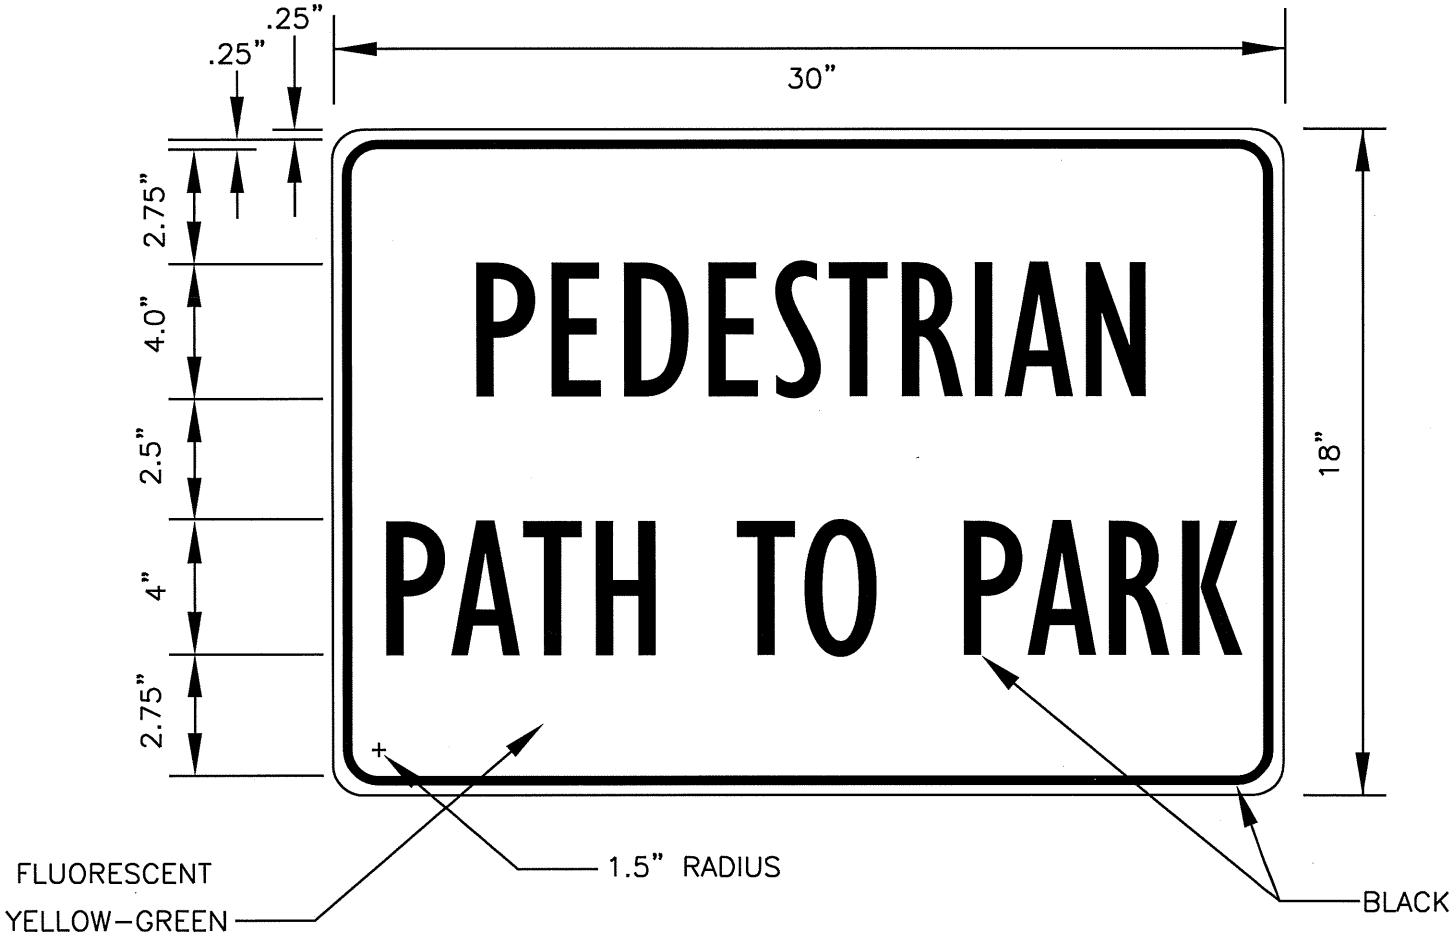


NOTES:

1. MOUNTING HEIGHT IS 4' ABOVE THE GROUND TO BOTTOM OF THE SIGN.
2. SIGN POST MOUNTING PER DETAIL TR–7.00.

N.T.S.

PEDESTRIAN PATH TO PARK SIGN					PLAN #
THE CITY OF BATTLE GROUND	CITY OF BATTLE GROUND APPROVED 6/11/08 CITY ENGINEER DATE	REVISIONS:	DATE:	DRAWN:	DESIGNED:
		1	6/11/08	JMH	MCH
					TR–7.11