
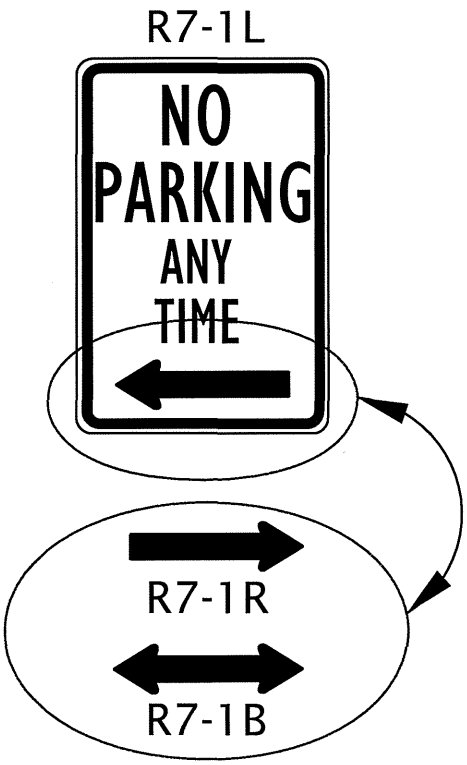


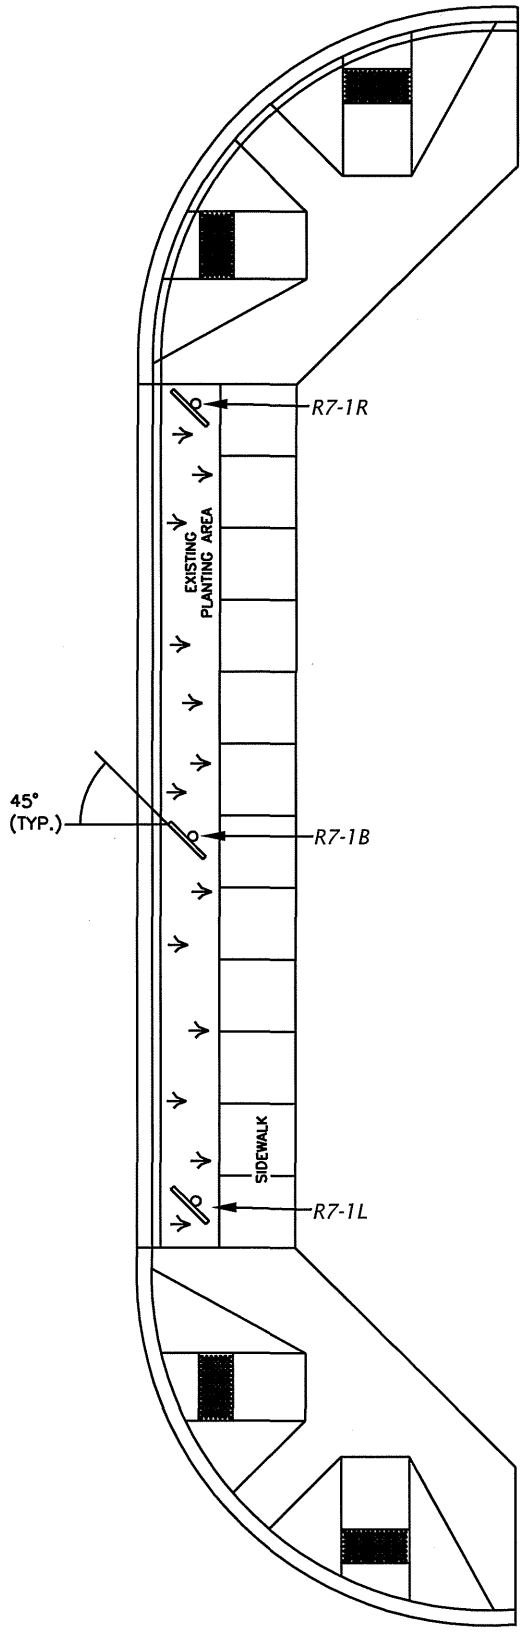

NOTES:

1. NO PARKING SIGNS WITH ARROWS MUST BE INSTALLED 45° TO STREET.
2. SIGN R7-1B ONLY REQUIRED IF SPACING FROM R7-1R AND R7-1L IS MORE THAN 250 FEET.
3. THE NUMBER OF R7-1B SIGNS IS DEPENDENT ON BLOCK LENGTH WITH A MAXIMUM OF 250 FEET BETWEEN SIGNS.
4. SIGN POST MOUNTING PER DETAIL TR-7.00 AND TR-7.02.

N.T.S.

NO PARKING ANY TIME SIGN & PLACEMENT

PLAN #

THE CITY OF BATTLE GROUND

CITY OF BATTLE GROUND
APPROVED

6/11/08
CITY ENGINEER DATE

REVISIONS:	DATE:	DRAWN:	DESIGNED:
1	6/11/08	JMH	MCH

TR-7.12