
LEFT TURN MARKINGS

CITY OF BATTLE GROUND
APPROVED


CITY ENGINEER — DATE 6/11/08


REVISIONS:	DATE:	DRAWN:	DESIGNED:
1	1/31/08	JMH	MCH
2	6/11/08	JMH	MCH

PLAN # TR-8.05

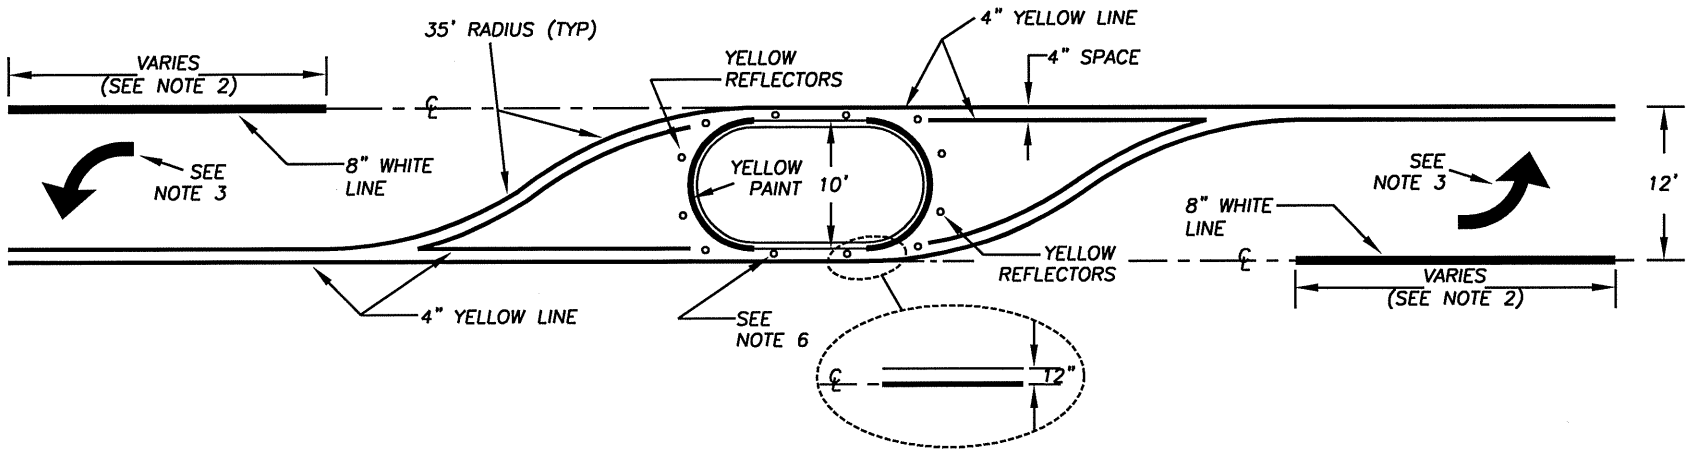


SPEED (MPH)	L
25	100'
30	100'
35	123'
40	160'
45	270'
50	300'

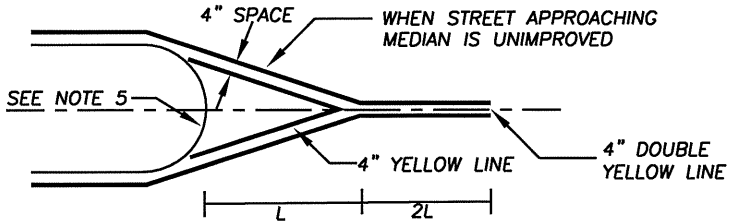

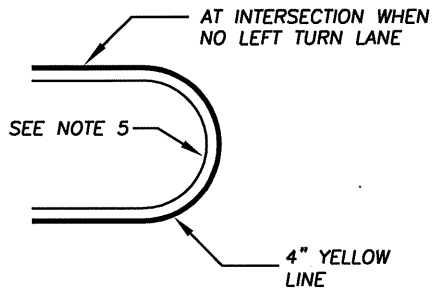

LEFT TURN LANE WITH MEDIAN

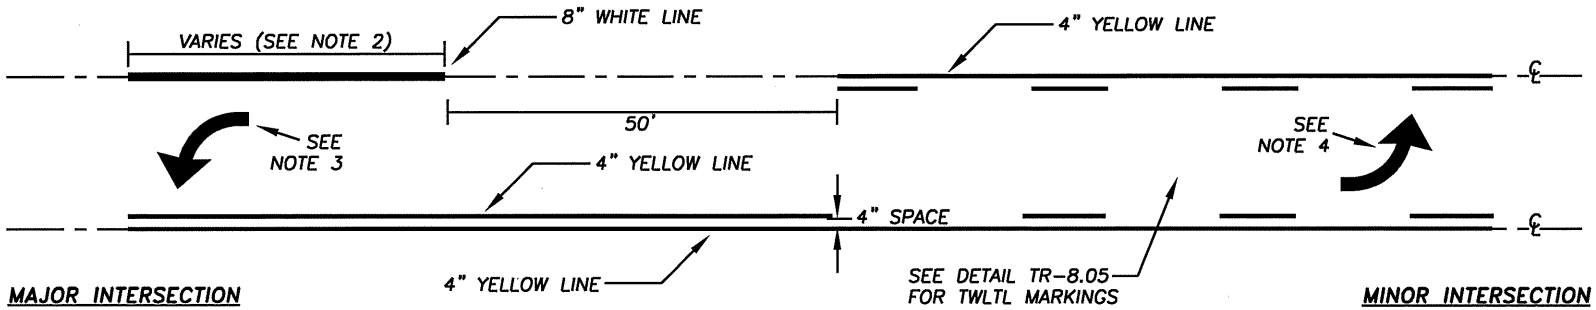

MAJOR INTERSECTION — **MINOR INTERSECTION**

LEFT TURN LANE IN TWO WAY LEFT TURN LANE (TWLTL)

NOTES:

1. ALL MARKINGS TO BE THERMOPLASTIC UNLESS OTHERWISE INDICATED ON THE PLANS.
2. SEE PLANS, 50' MIN.
3. PLACEMENT OF ARROWS PER DETAIL TR-8.06.
4. PLACEMENT OF ARROWS PER DETAIL TR-8.04.
5. ALL MEDIANS REQUIRE YELLOW PAINT AND REFLECTORS AT THE ENDS.
6. YELLOW REFLECTORS TO BE PLACED AT 20' INTERVALS ALONG LENGTH OF MEDIAN.

N.T.S.