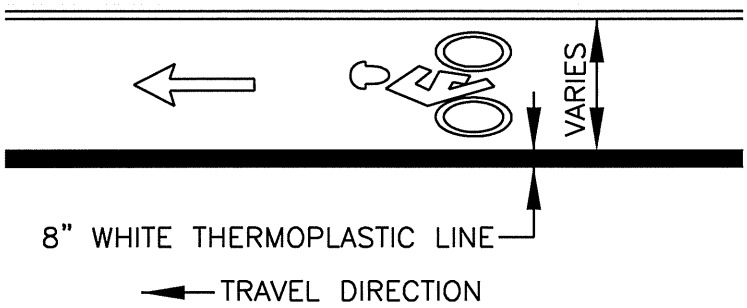

BIKE LANE LINE

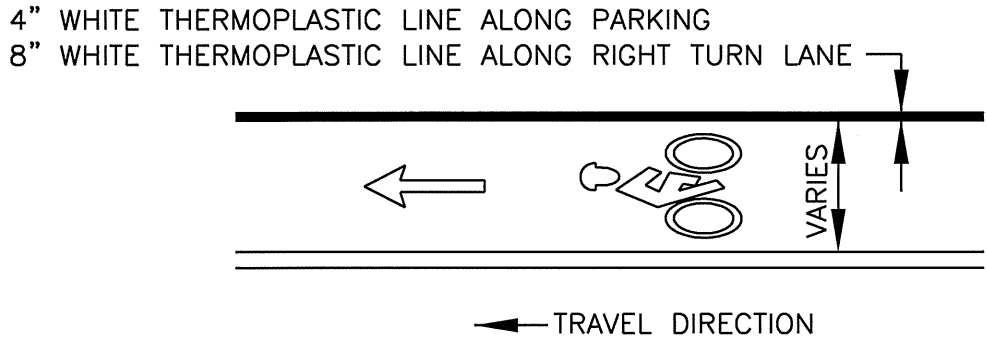

BIKE EDGE LINE

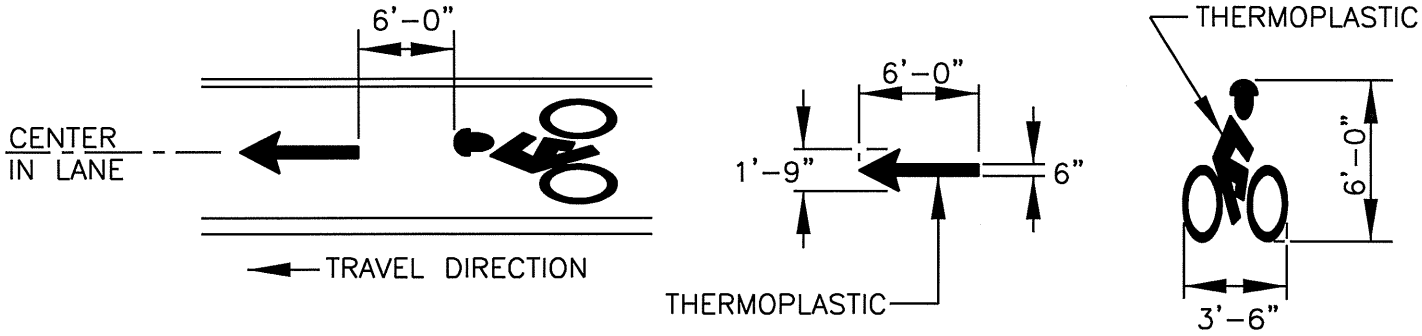

BICYCLE LANE MARKING

N.T.S.

BIKE LANE MARKINGS

PLAN #

CITY OF BATTLE GROUND
APPROVED

6/11/08

CITY ENGINEER DATE

REVISIONS:	DATE:	DRAWN:	DESIGNED:
1	3/31/08	JMH	MCH
2	6/11/08	JMH	MCH

TR-8.02