APPENDIX A

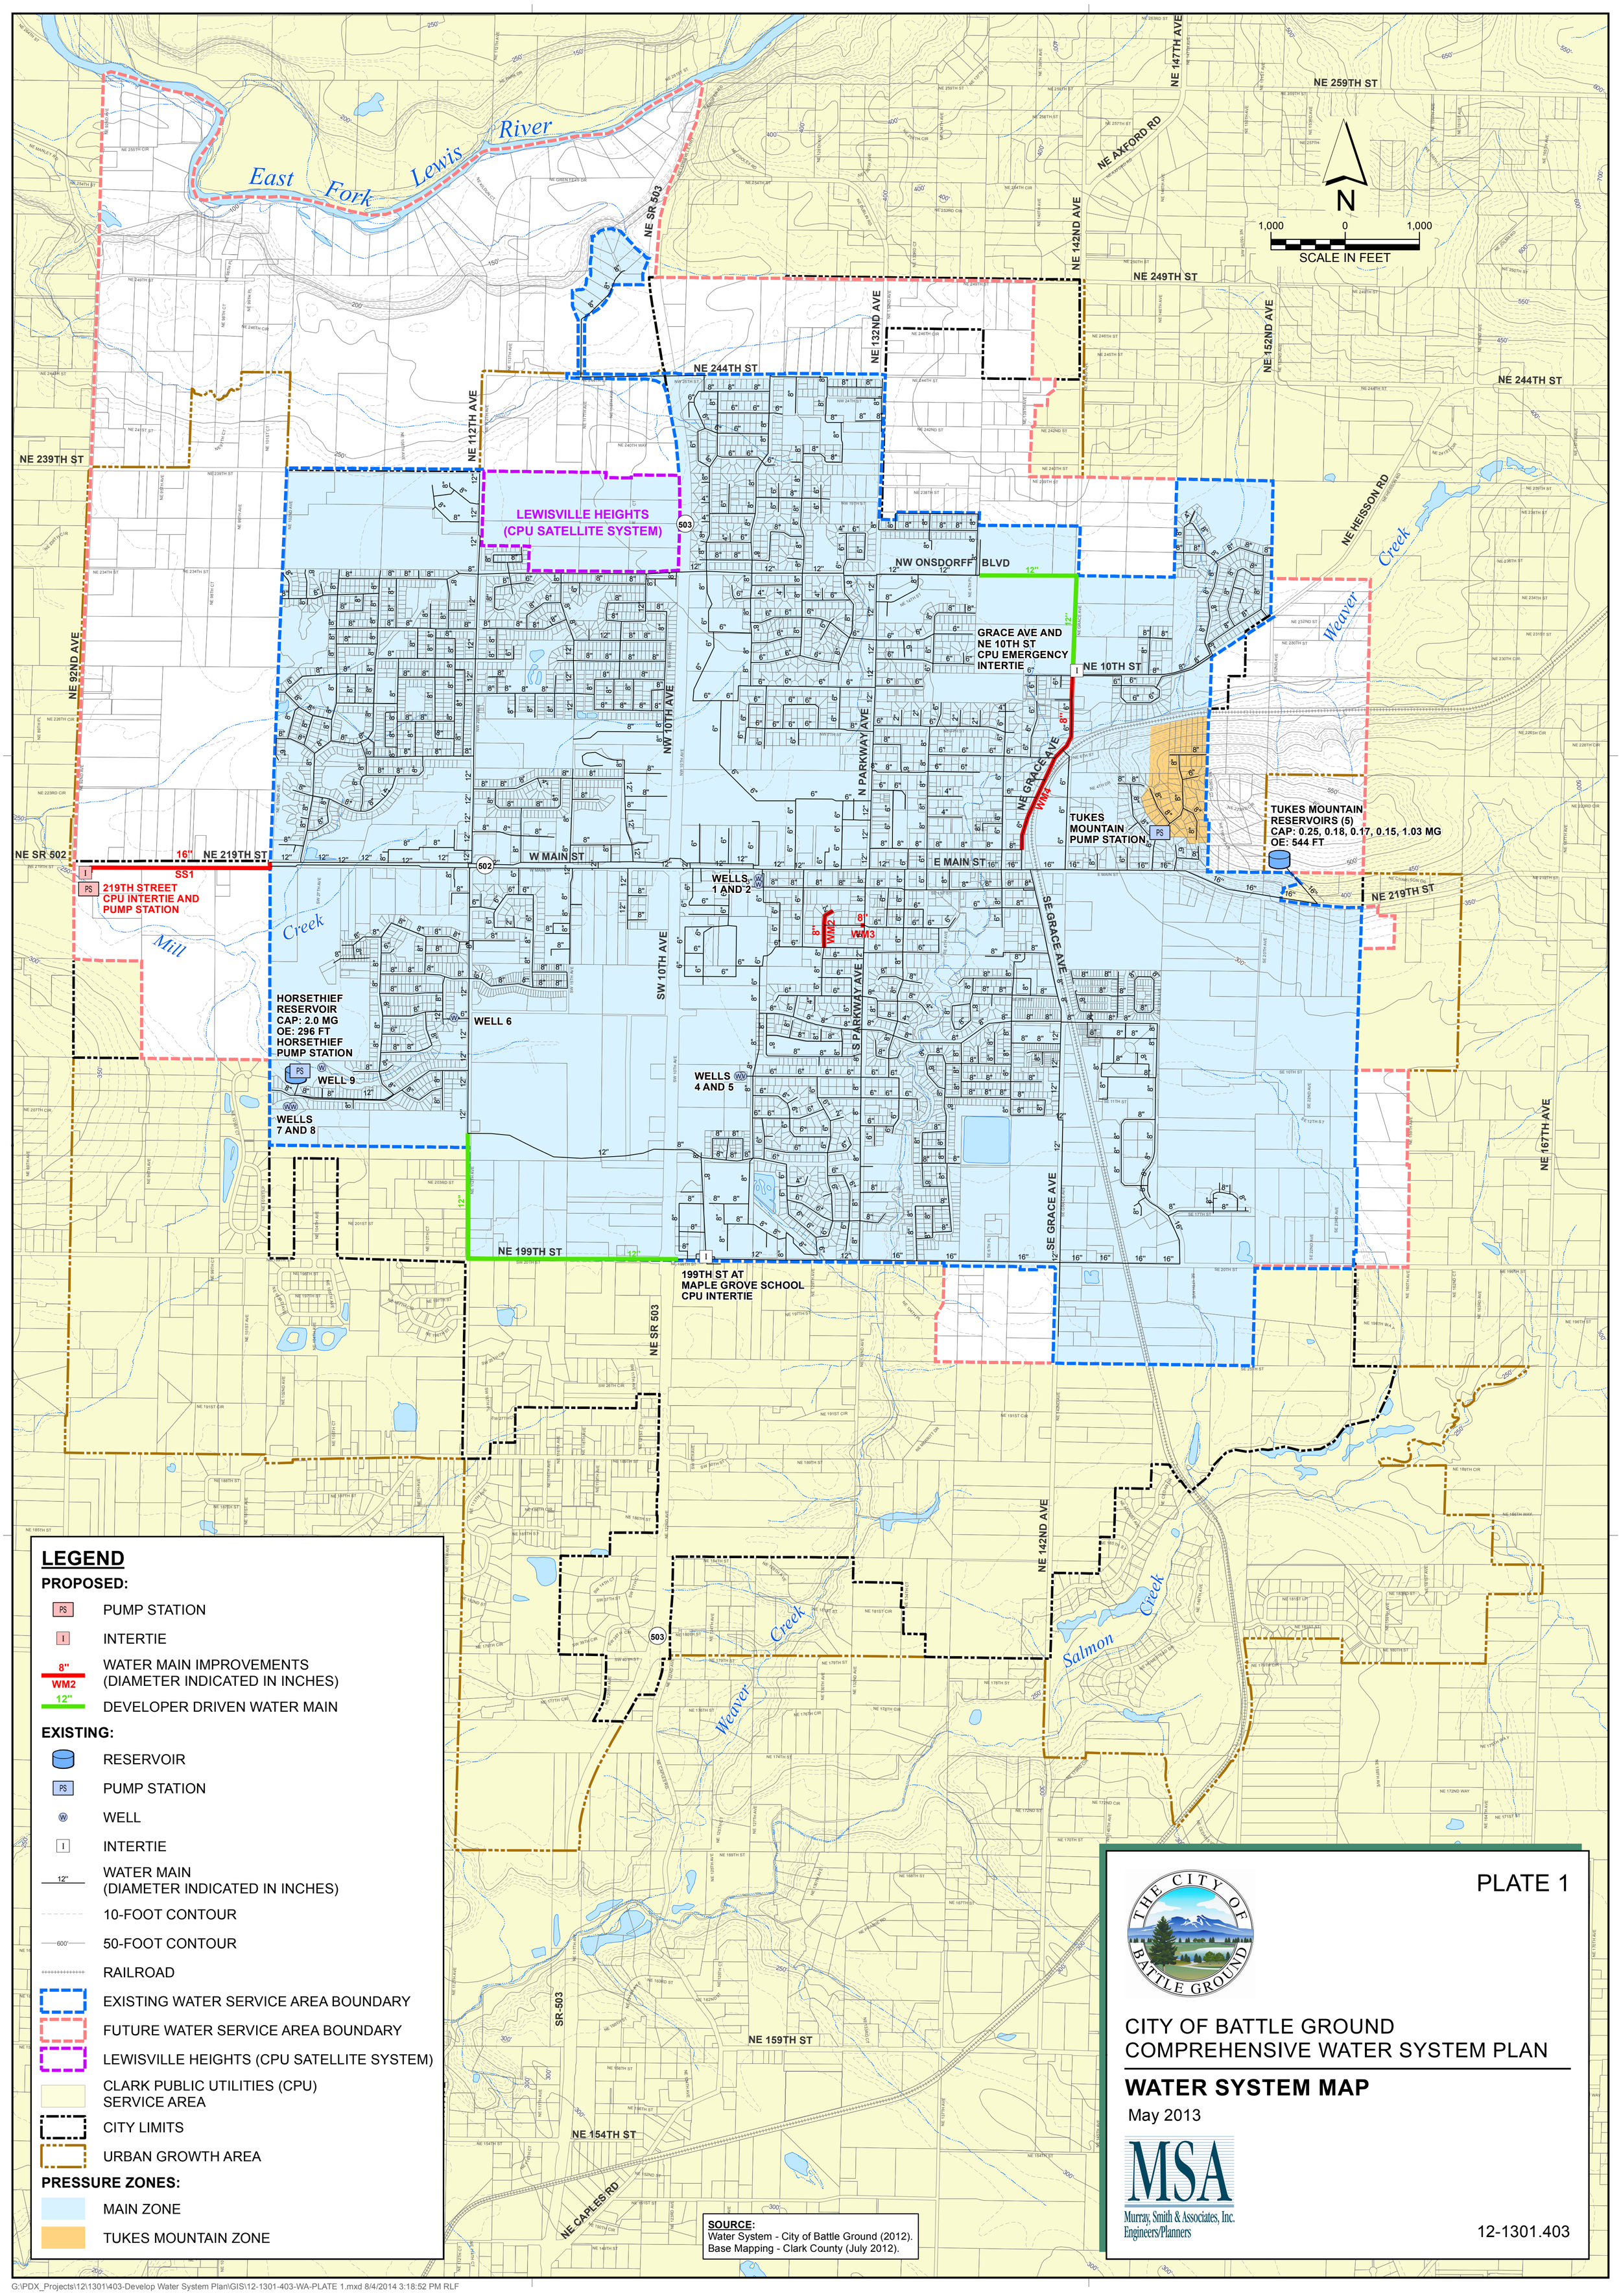

G:\PDX_Projects\12\1301\403-Develop Water System Plan\GIS\12-1301-403-WA-PLATE 1.mxd 8/4/2014 3:18:52 PM RLF