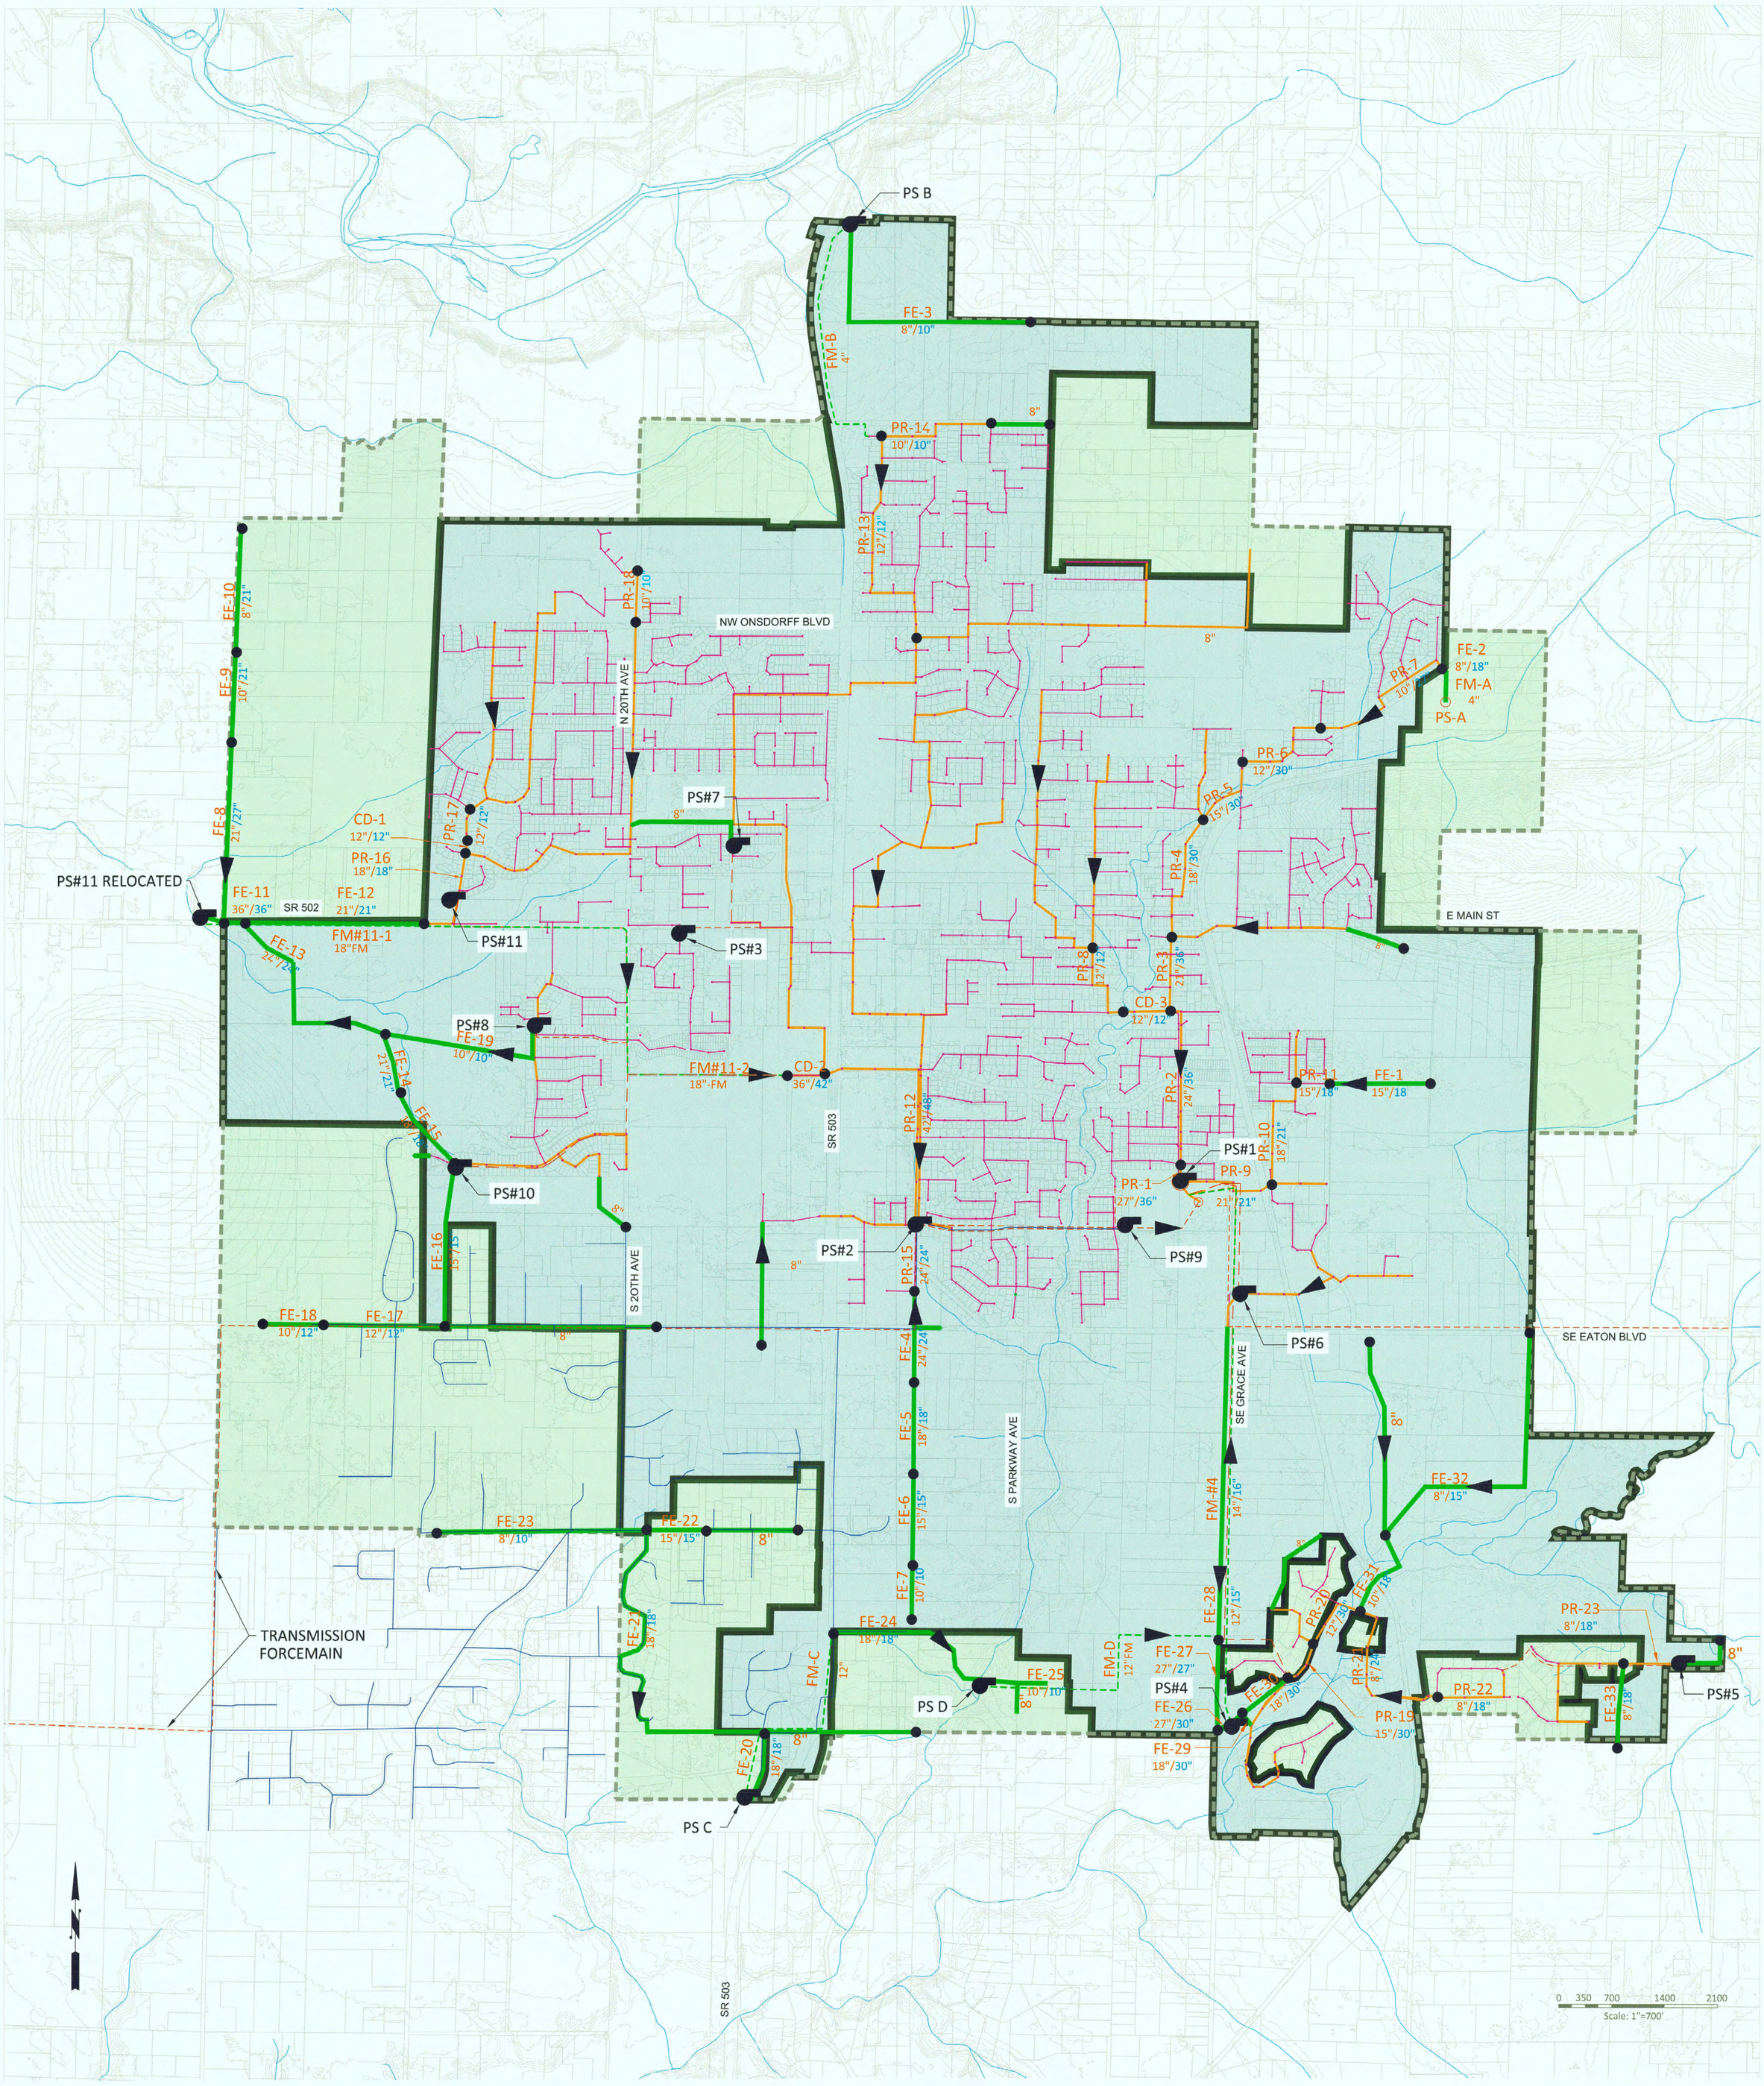


PROPOSED COLLECTION SYSTEM IMPROVEMENTS

City of Battle Ground

LEGEND

- GRAVITY SEWER SYSTEM
- MODELED GRAVITY SEWER
- CRWWD STEP MAIN
- FUTURE SEWER EXTENSION
- URBAN GROWTH BOUNDARY
- FORCE MAIN
- FUTURE FORCE MAIN 2035
- PUMP STATION
- PIPE DIAMETER CHANGE
- DIRECTION OF FLOW
- TAX LOTS / TOPOGRAPHY
- 20 YEAR PIPE SIZE
- 50 YEAR PIPE SIZE

PR = PIPE REPLACEMENT
FE = FUTURE EXTENSION
CD = CAPACITY DEFICIENT
FM = FORCE MAIN
PS = PUMP STATION

NOTE:
IMPROVEMENTS INDICATED RUN DOT TO DOT OR DOT TO PUMPSTATION