
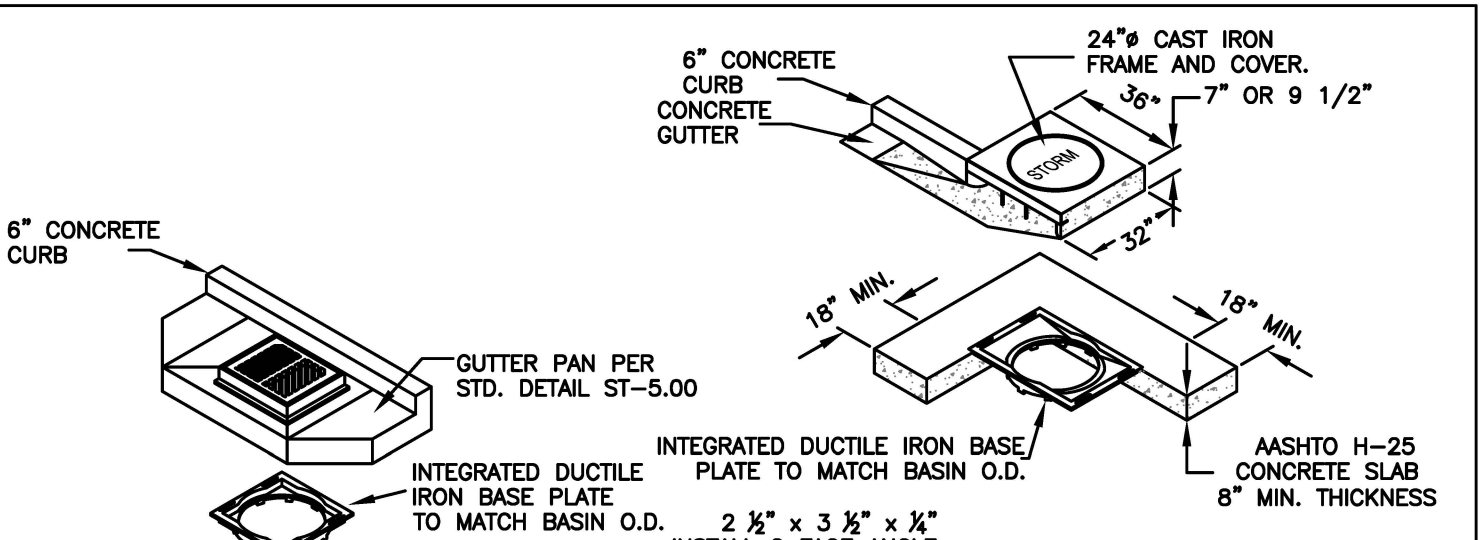



CATCH BASIN TOP

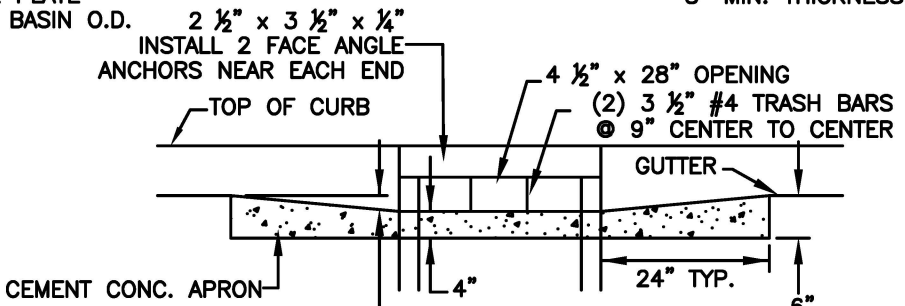


FRONT VIEW


CURB INLET TOP

(CITY OF BATTLE GROUND PREFERRED TOP)

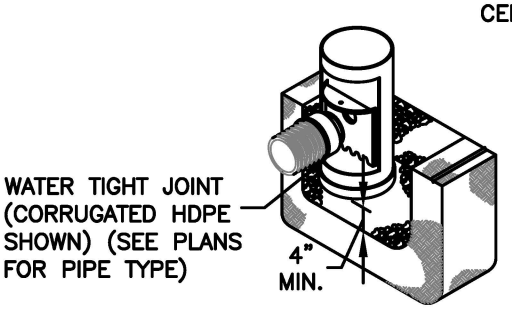

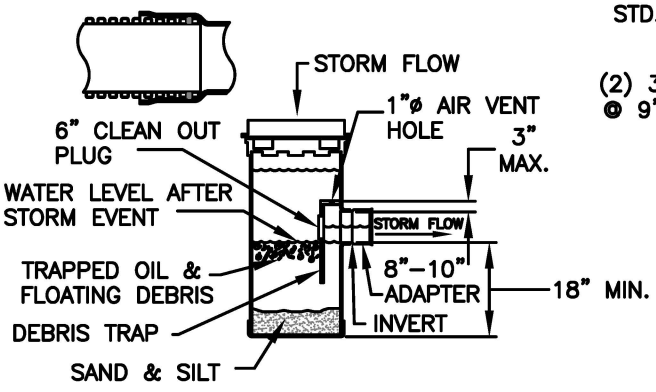

BASE UNIT

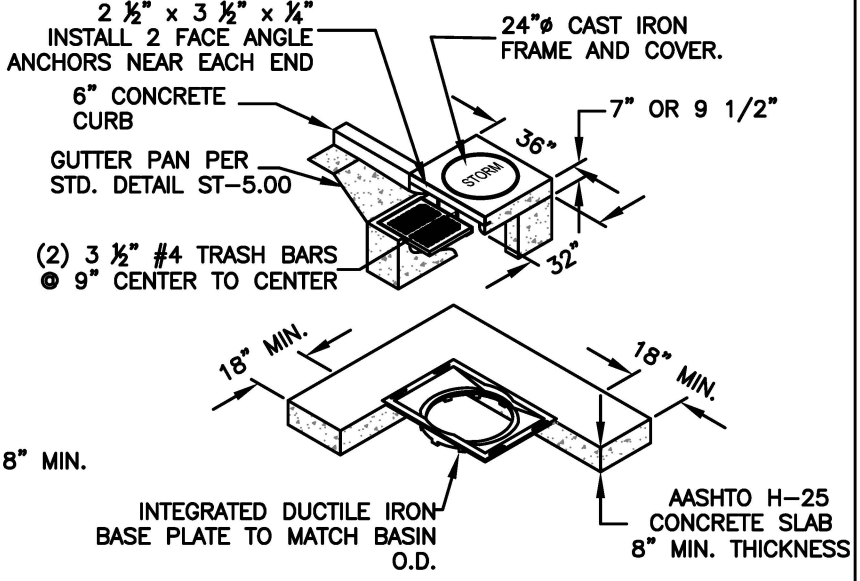

COMBINATION CURB INLET TOP

SEE NOTES STD. DETAIL ST-3.04B

N.T.S.

CATCH BASIN (NYLOPLAST OR EQUAL)

STANDARD DETAIL

CITY OF BATTLE GROUND
APPROVED

Mark Henery 06/11/2018

CITY ENGINEER DATE

REVISIONS:	DATE:	DRAWN:	DESIGNED:
1	7/22/09	RMJ	RMJ
2	4/7/17	CAS	KDU

ST-3.04A